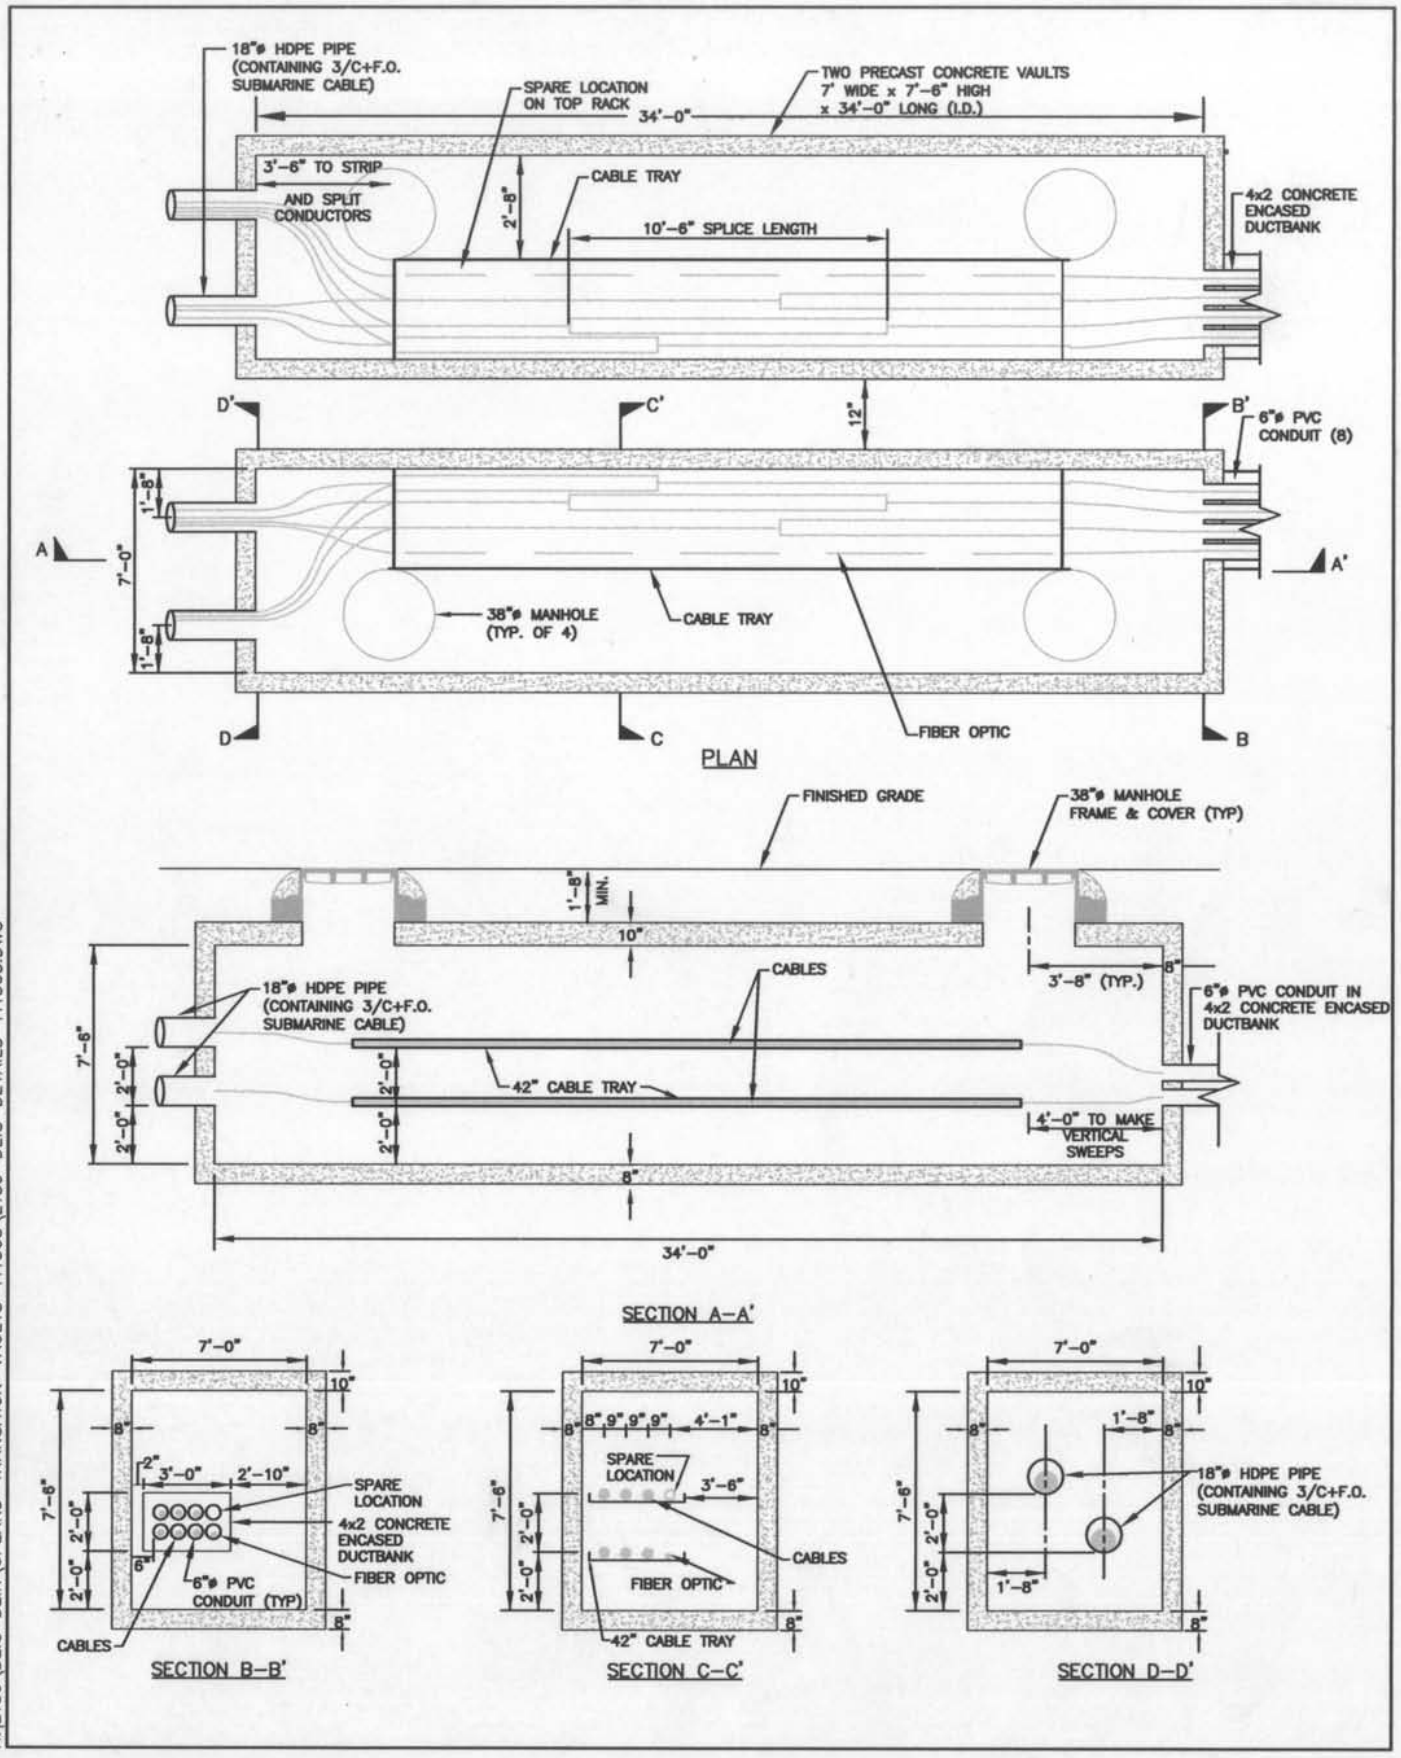

CAPE WIND ENERGY PROJECT
115 kV Landfall Transition Vault
(Not to Scale)
Figure 2.3.7-1